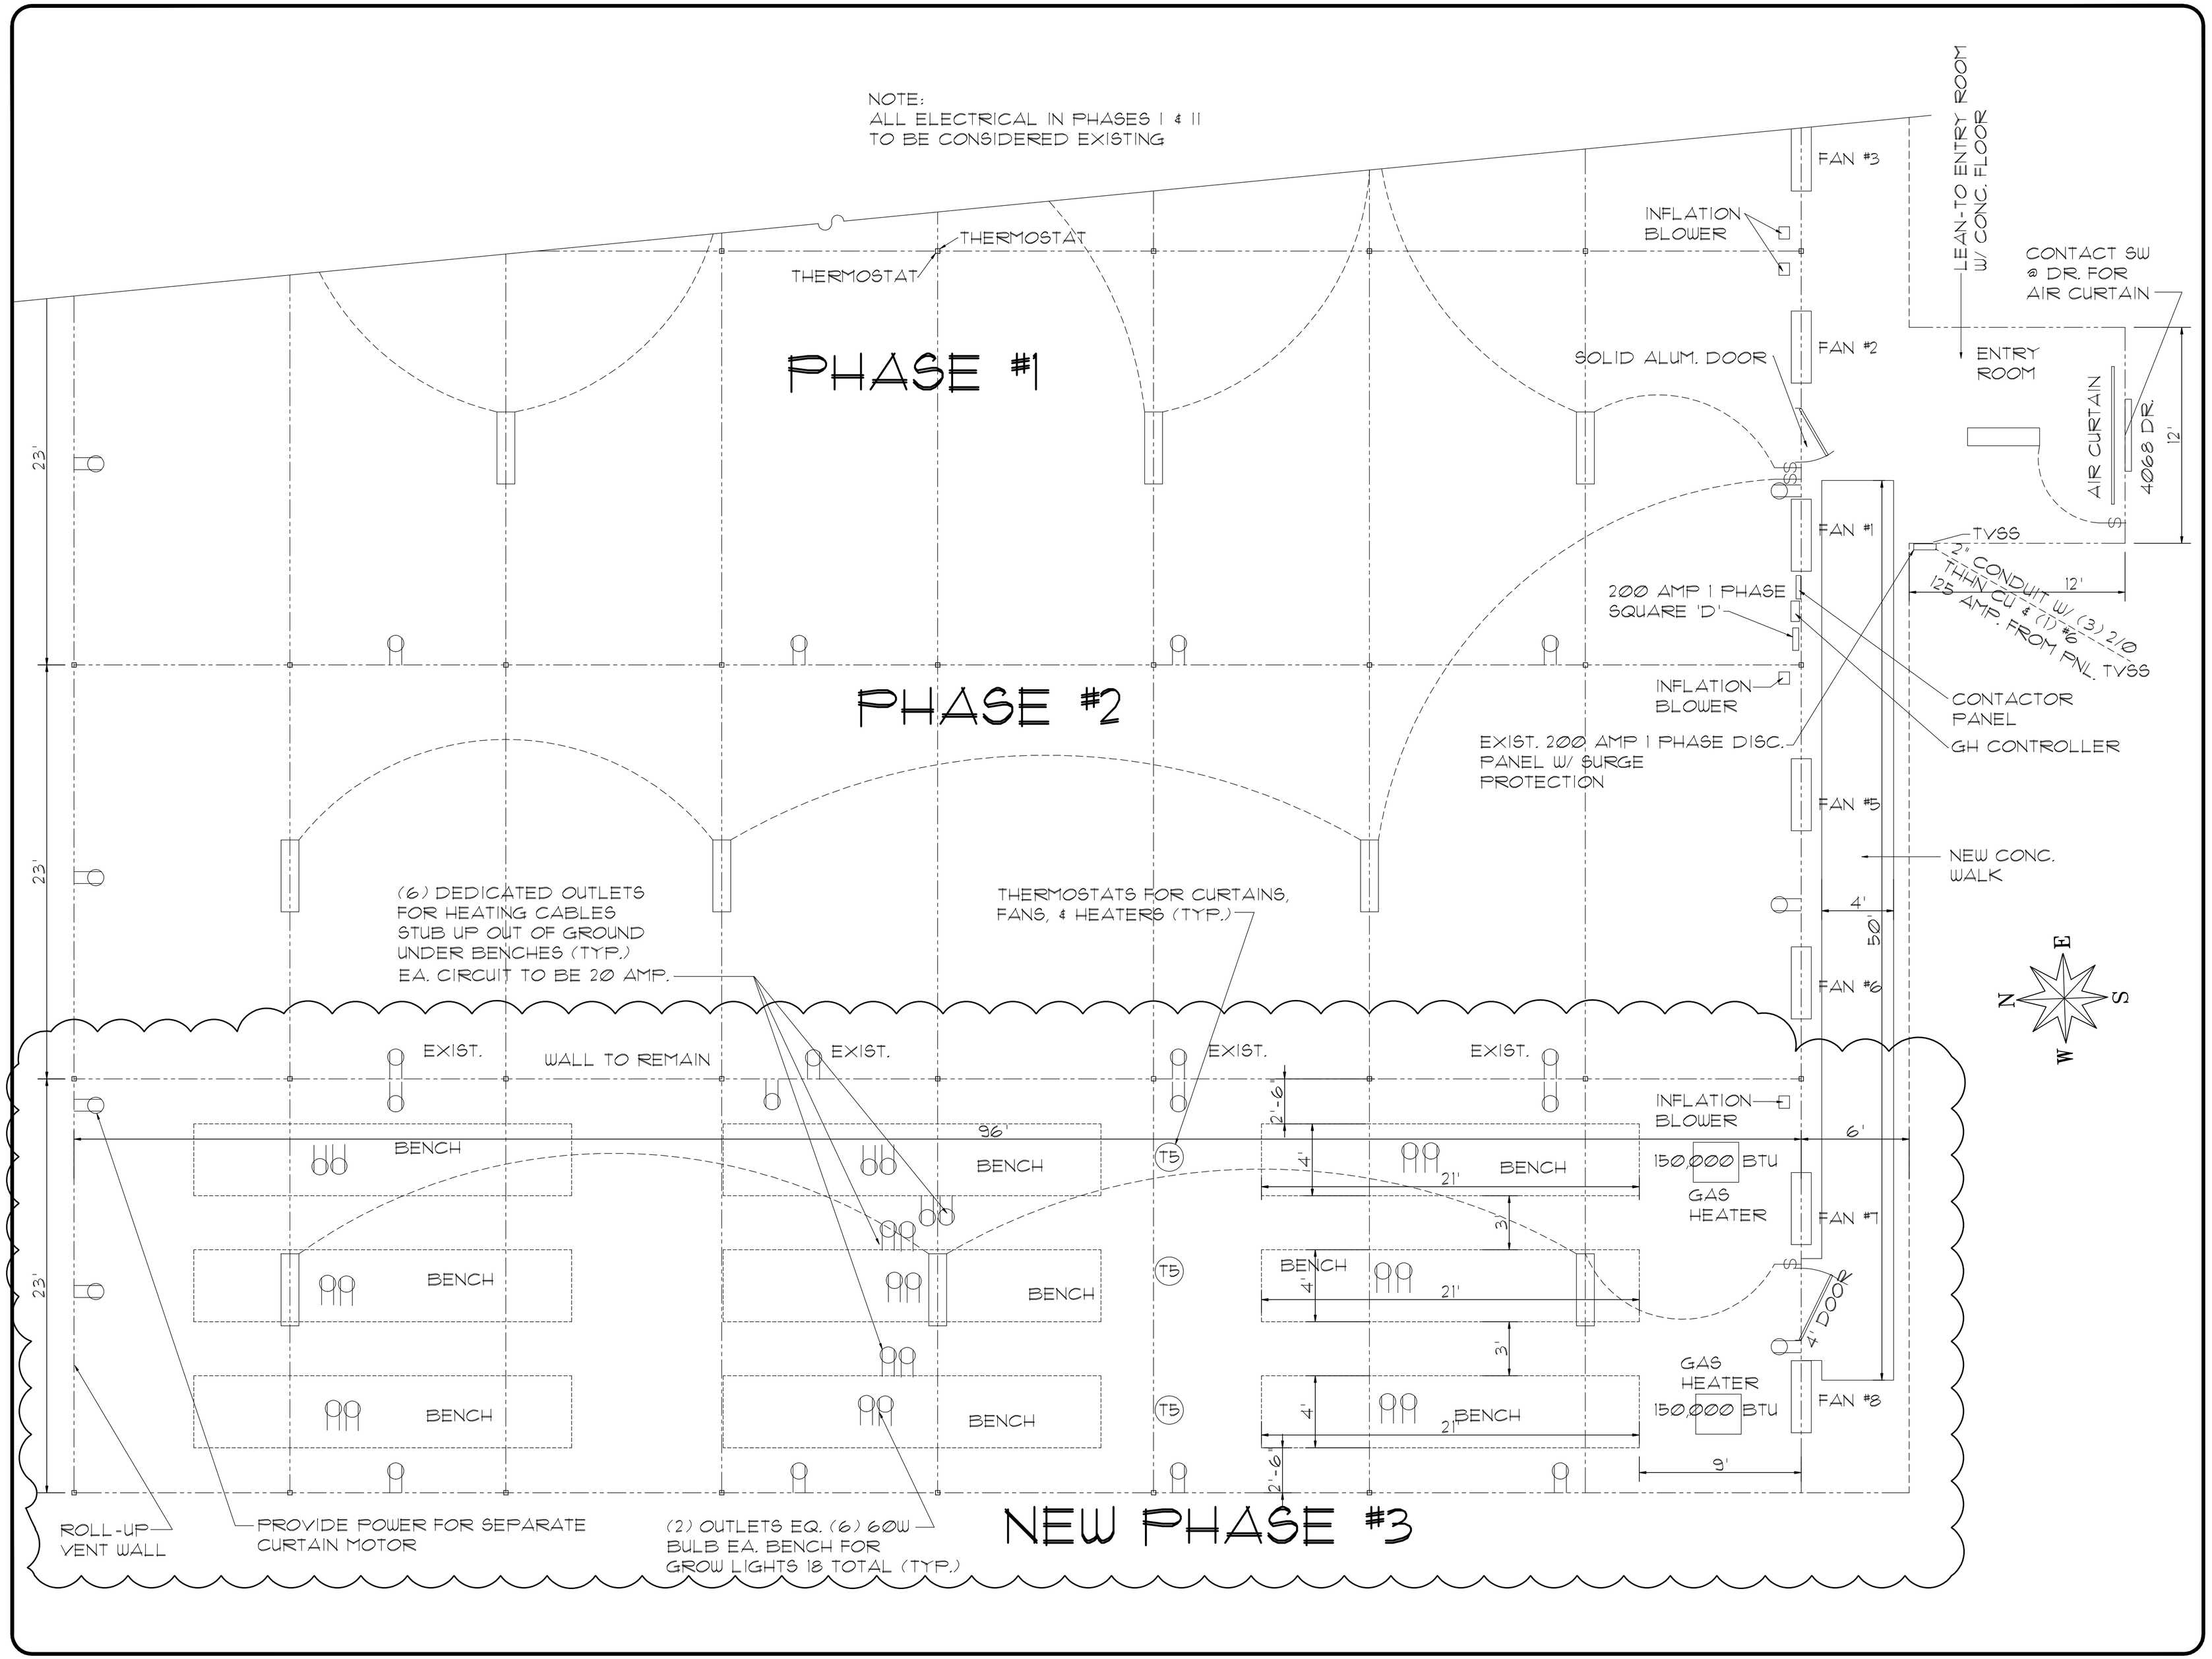

REVISIONS	BY

FLOOR PLAN

Ryan Fitzgerald Const. Inc.
(352) 267-7067

Univ. of Florida, Apopka
Beeson Citrus House

DRAWN	K.B.
CHECKED	
DATE	9/10/14
SCALE	NTS
JOB NO.	14-352
SHEET	F-1
OF	SHEETS